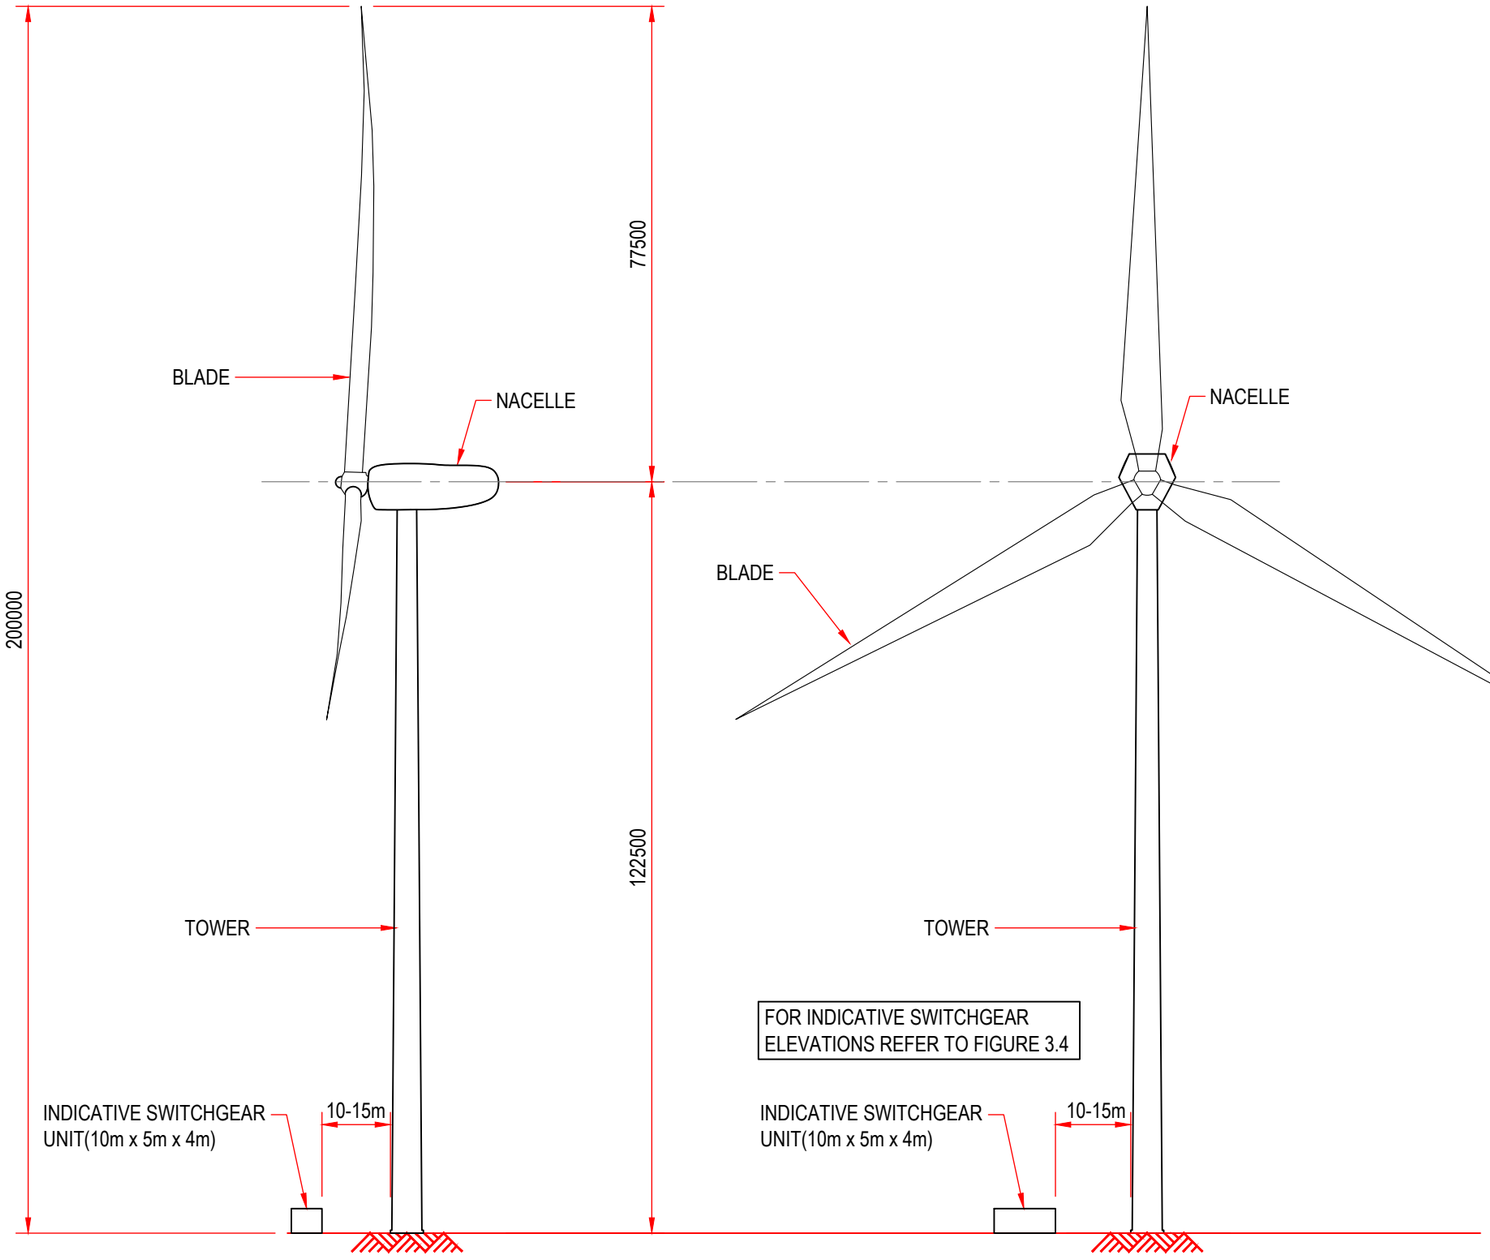

SIDE ELEVATION

SCALE 1:1000

FRONT ELEVATION

SCALE 1:1000

Rev	Description	Drawn	Chk'd	App'd.	Date
OB	LOGO UPDATED	RGG	RGG	GE	20/03/23
OA	FOR INFORMATION	MW	RGG	AMc	18/11/22

Originated By	MW	Date	18/11/22
Drawn By	MW	Date	18/11/22
Checked By	RGG	Date	18/11/22
Approved By	DL	Date	17/07/25

nadara

RSK

Project Title: Millennium East Wind Farm

Drawing Title: Indicative Turbine Elevations

Status: Planning

Scale: 1:1000

Drawing No.: Figure 2.5